NOTES

1. All dimensions are in millimetres unless shown otherwise.
2. For headwall location and invert level of pipes see layout drawings and headwall schedule if provided.
3. Concrete finish to be class F2 on formed surfaces and class U2 on unformed surfaces, to clause 1708.
4. For details of ditch dimensions, invert levels and sideslopes, see HSD/5/550 layout drawings and ditch schedule (if provided).
5. Standard concrete mixes shall comply with clause 2602.

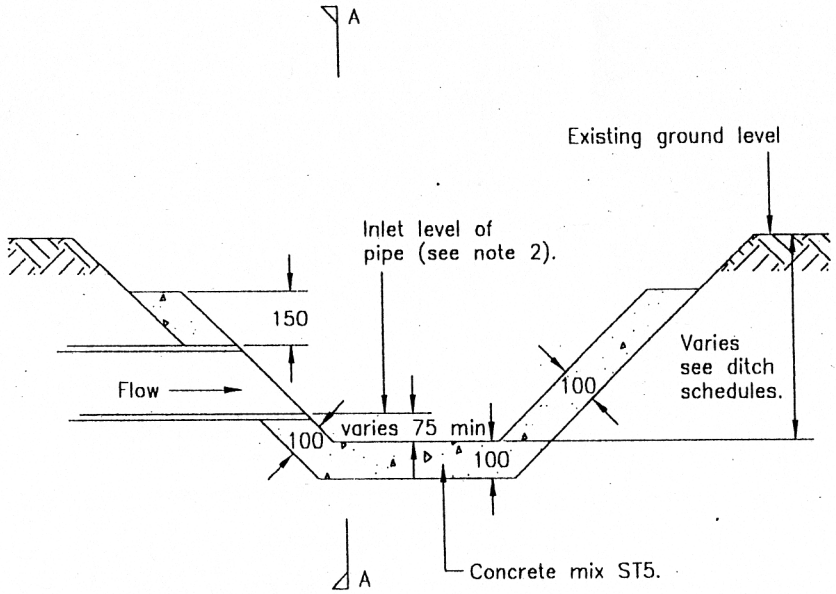

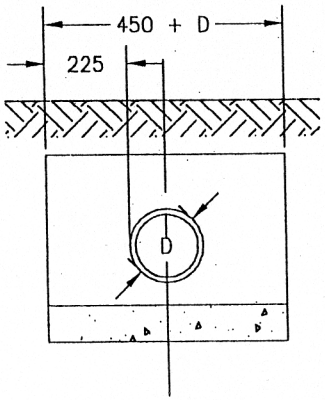

SECTION A–A

OXFORDSHIRE COUNTY COUNCIL
CARING COUNTYWIDE

David Young
Director of Environmental Services
Oxfordshire County Council
Speedwell House, Speedwell Street,
Oxford OX1 1NE
Tel. Oxford 815700

HEADWALL: Type 2

DRAINAGE

SCALE: Not to Scale

	INITIALS	DATE
DRAWN		
TRACED	C.A.D.	6.96
CHECKED	[illegible]	4.97

INDEX	AMENDMENT	DATE
b	Minor amendments	03.97
a	Spec. 7th Ed. amendments.	10.92

DRAWING No. HSD/5/535b

CATEGORY 1

© Unauthorised reproduction infringes copyright

ALT 40